493144HRH

20 Ga. Brass Finished Top - 24"
Sch. 40 tubes with Fine Thread Tip Toe
Drain Closure and Extension

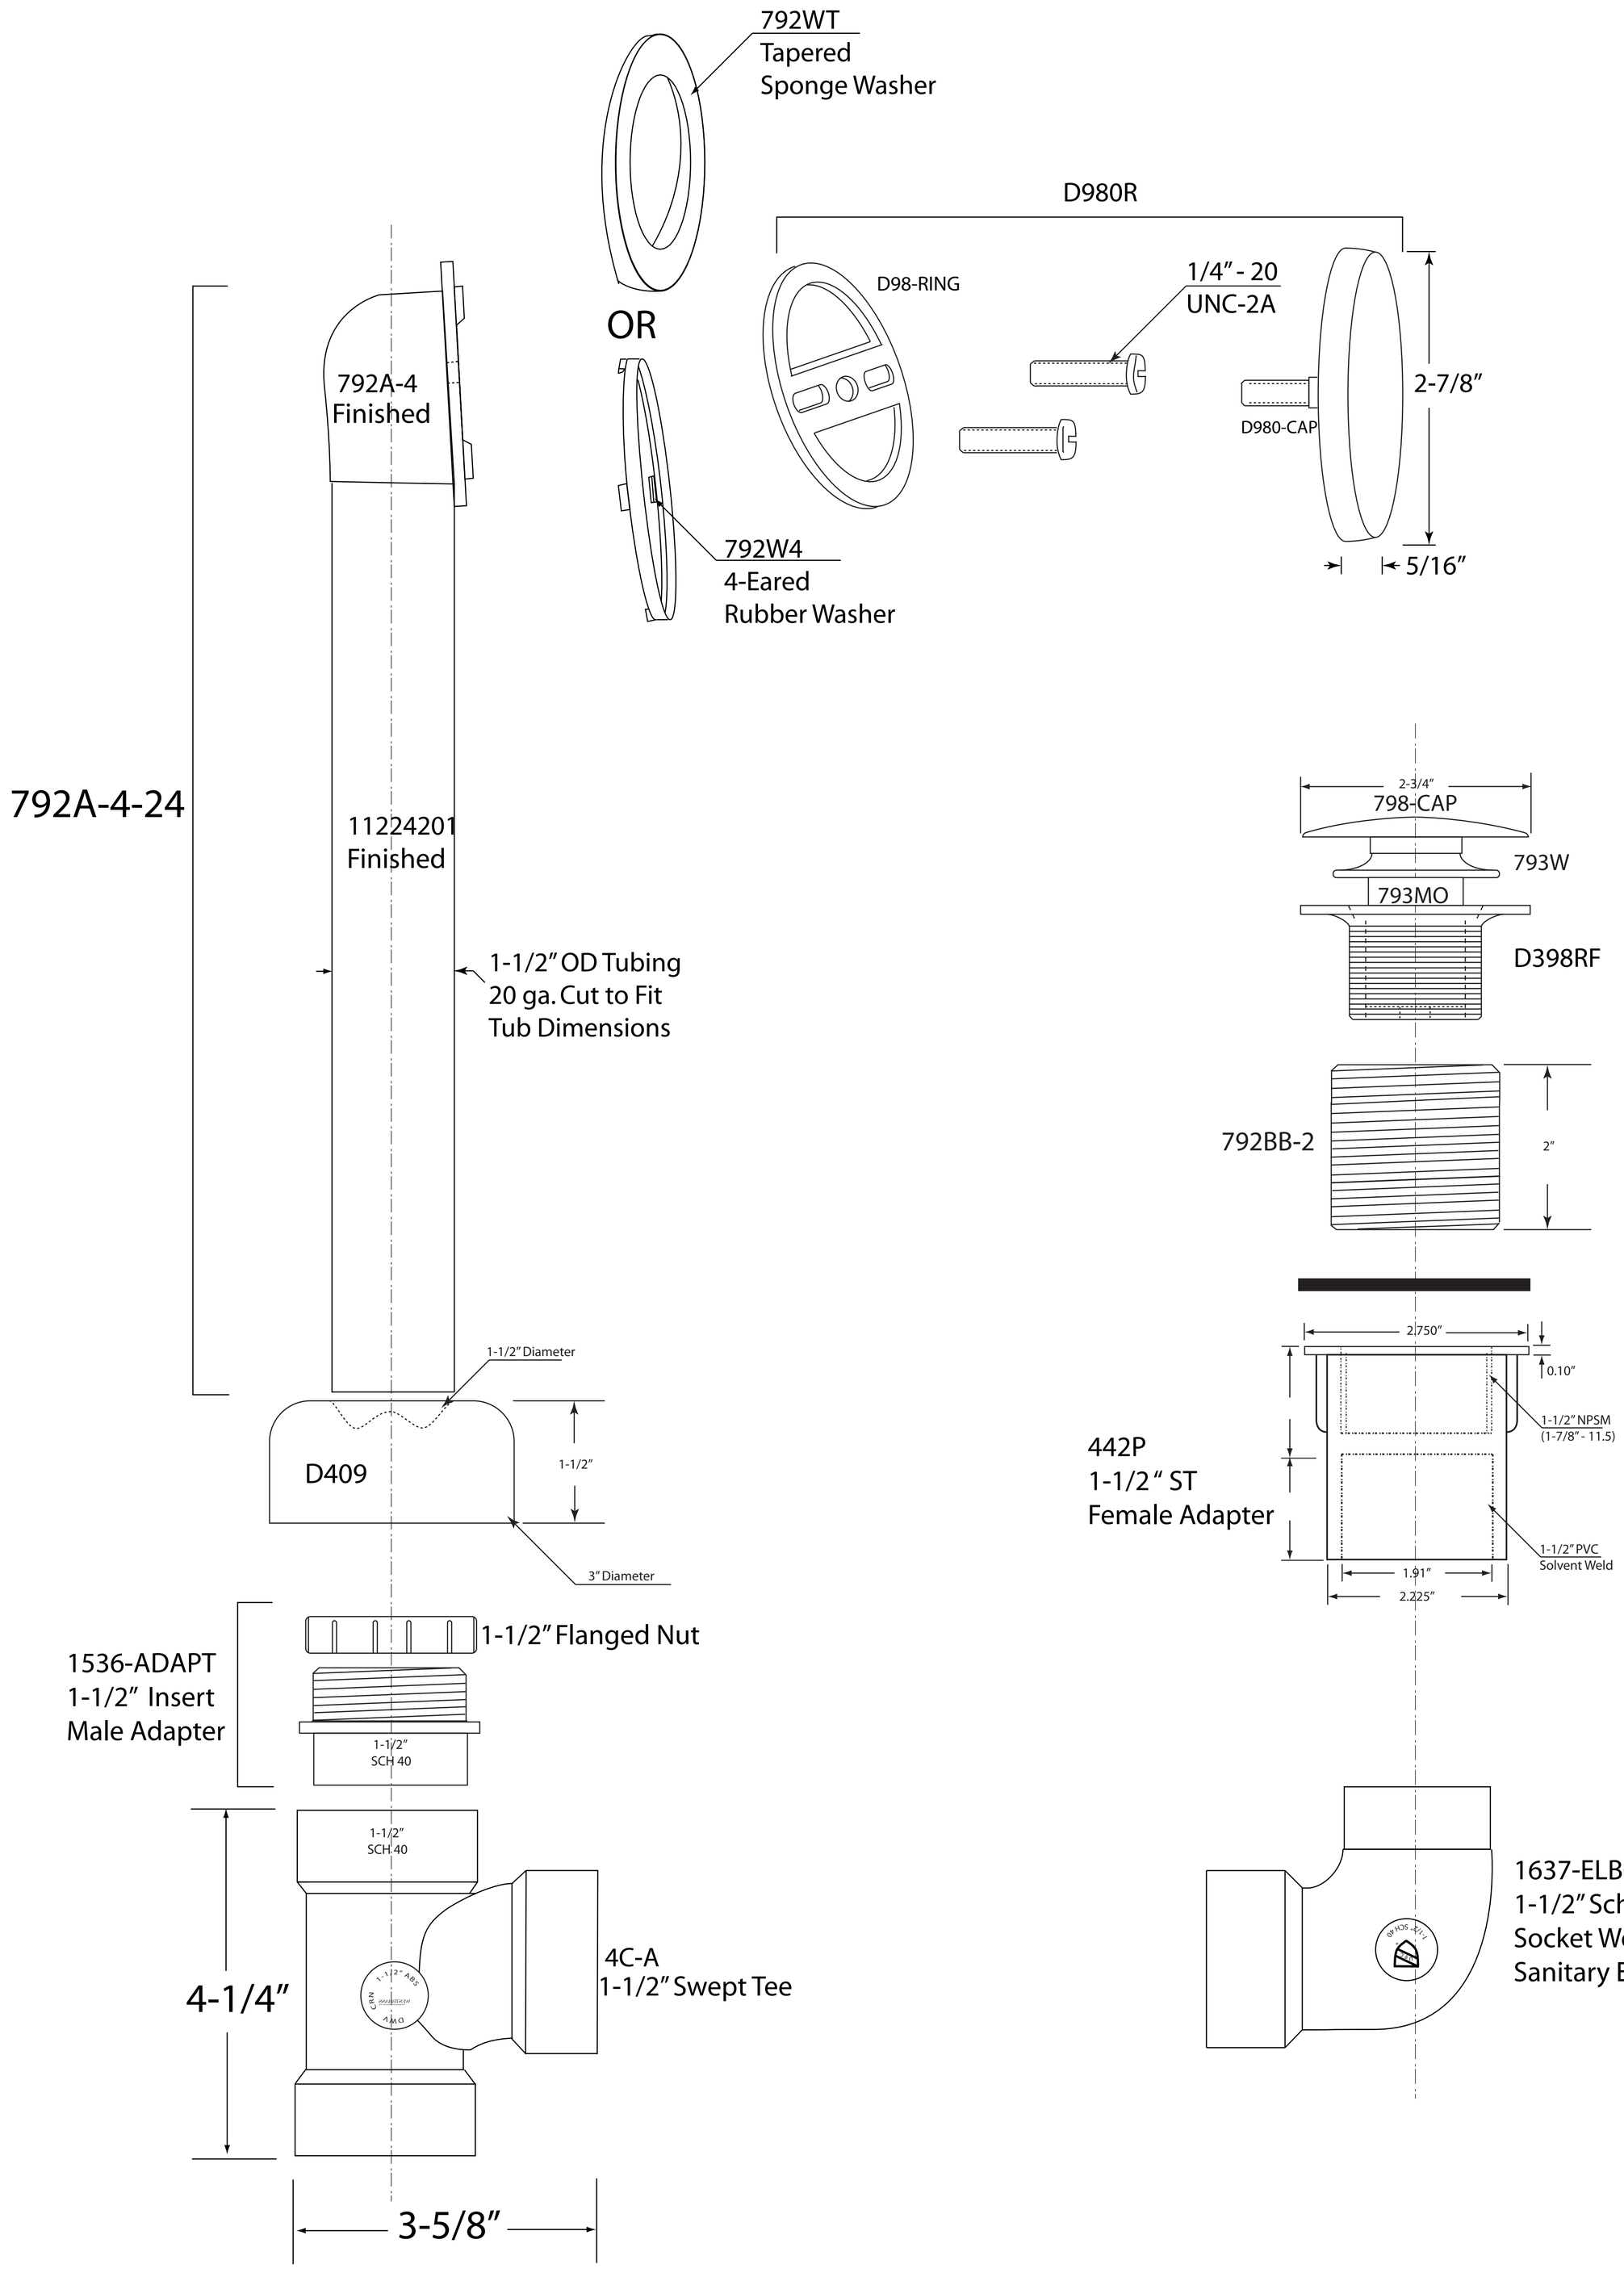

WESTBRASS
Fine Decorative Plumbing Since 1935

2429 East Olympic Blvd. Los Angeles, CA 90021
213-627-8441 • FAX 213-627-2844 • www.westbrass.com